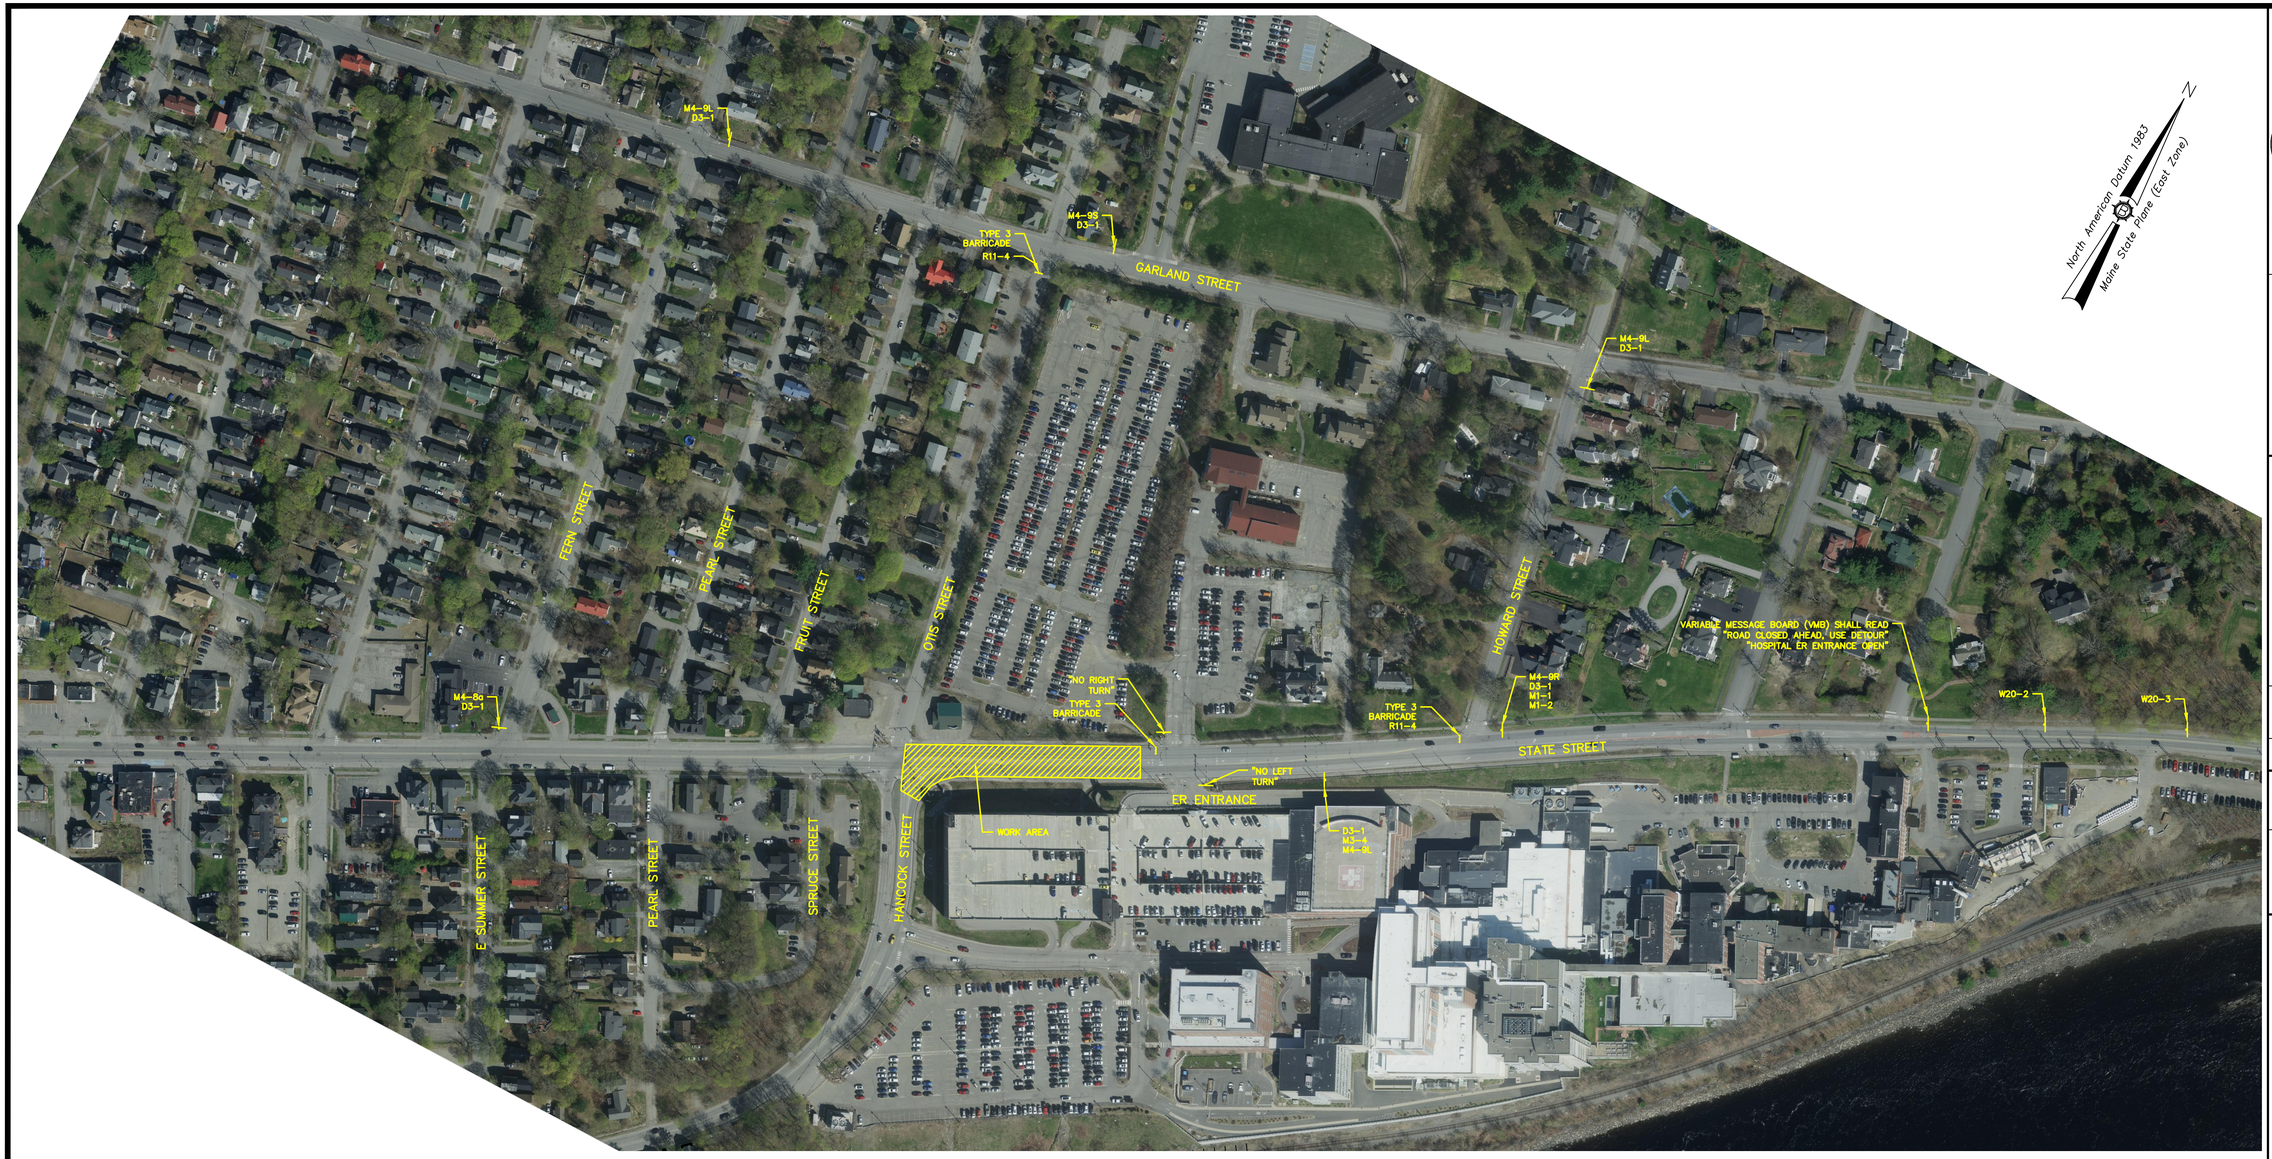

END DETOUR
M4-8a

WEST
M3-4

STATE ST
D3-1

HOSPITAL ER ENTRANCE OPEN
M1-1

HOSPITAL EMPLOYEE PARKING OPEN
M1-2

HOSPITAL MAIN ENTRANCE OPEN
M1-3

DETOUR
M4-9R

DETOUR
M4-9L

DETOUR
M4-9S

ROAD CLOSED TO THRU TRAFFIC
R11-4

ROAD WORK AHEAD
W20-1

DETOUR 1000 FT
W20-2

ROAD CLOSED AHEAD
W20-3

CITY OF BANGOR
ENGINEERING DEPARTMENT
Bangor, Maine 04401
Tel: (207)992-4250
Fax: (207)992-4194

No.	Date	Revision

DESIGNED BY: —
DRAWN BY: —
CHECKED BY: —
APPROVED BY: JMT
COORD./DATUM: NAD83/88
Date: 9/2/2021
SCALE: AS NOTED

STATE STREET WESTBOUND DETOUR
BANGOR, MAINE

STATE AND HANCOCK STREET UTILITY IMPROVEMENTS

Job No.
Sheet No. **TC1**